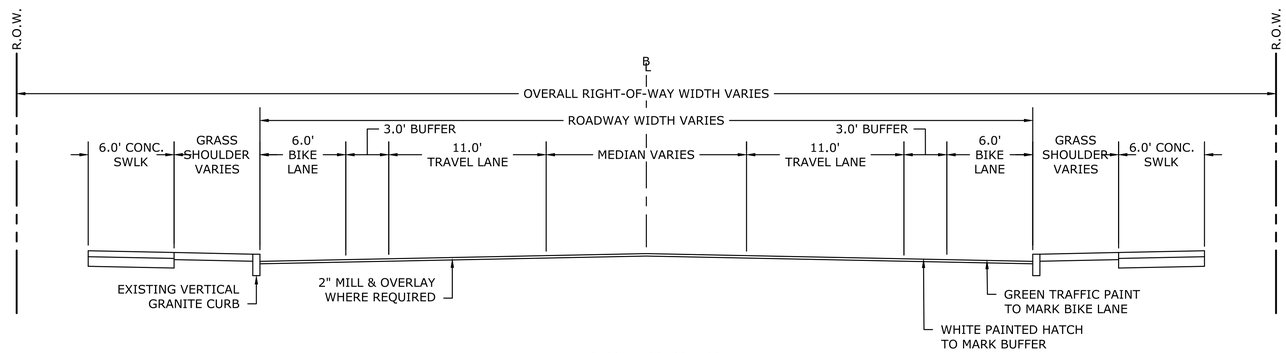

TYPICAL SECTION

STA. 10+50 TO STA. 49+00

SCALE: 1" = 5'

DRAFT

PRELIMINARY DESIGN

REV.	DATE	REVISION DESCRIPTION	SHEET NO.

Filename: 8373300–TYP.DWG

PREPARED FOR:

METROCOG
1000 LAFAYETTE BOULEVARD
BRIDGEPORT, CT 06604

SCALE: 1" = 5'
0 2 5 10

BSC GROUP
© 2019 BSC GROUP, INC.

300 Winding Brook Drive
Glastonbury, Connecticut 06033
860 652 8227

ENGINEER: MS
DATE: AUGUST 26, 2019
APPROVED BY: RN
No.

PROJECT TITLE:
MAIN STREET STREETSCAPE IMPROVEMENTS

TOWN:
STRATFORD

DRAWING TITLE:
TYPICAL SECTIONS

PROJECT NO.
83733.00

DRAWING NO.
TYP-01

SHEET NO.

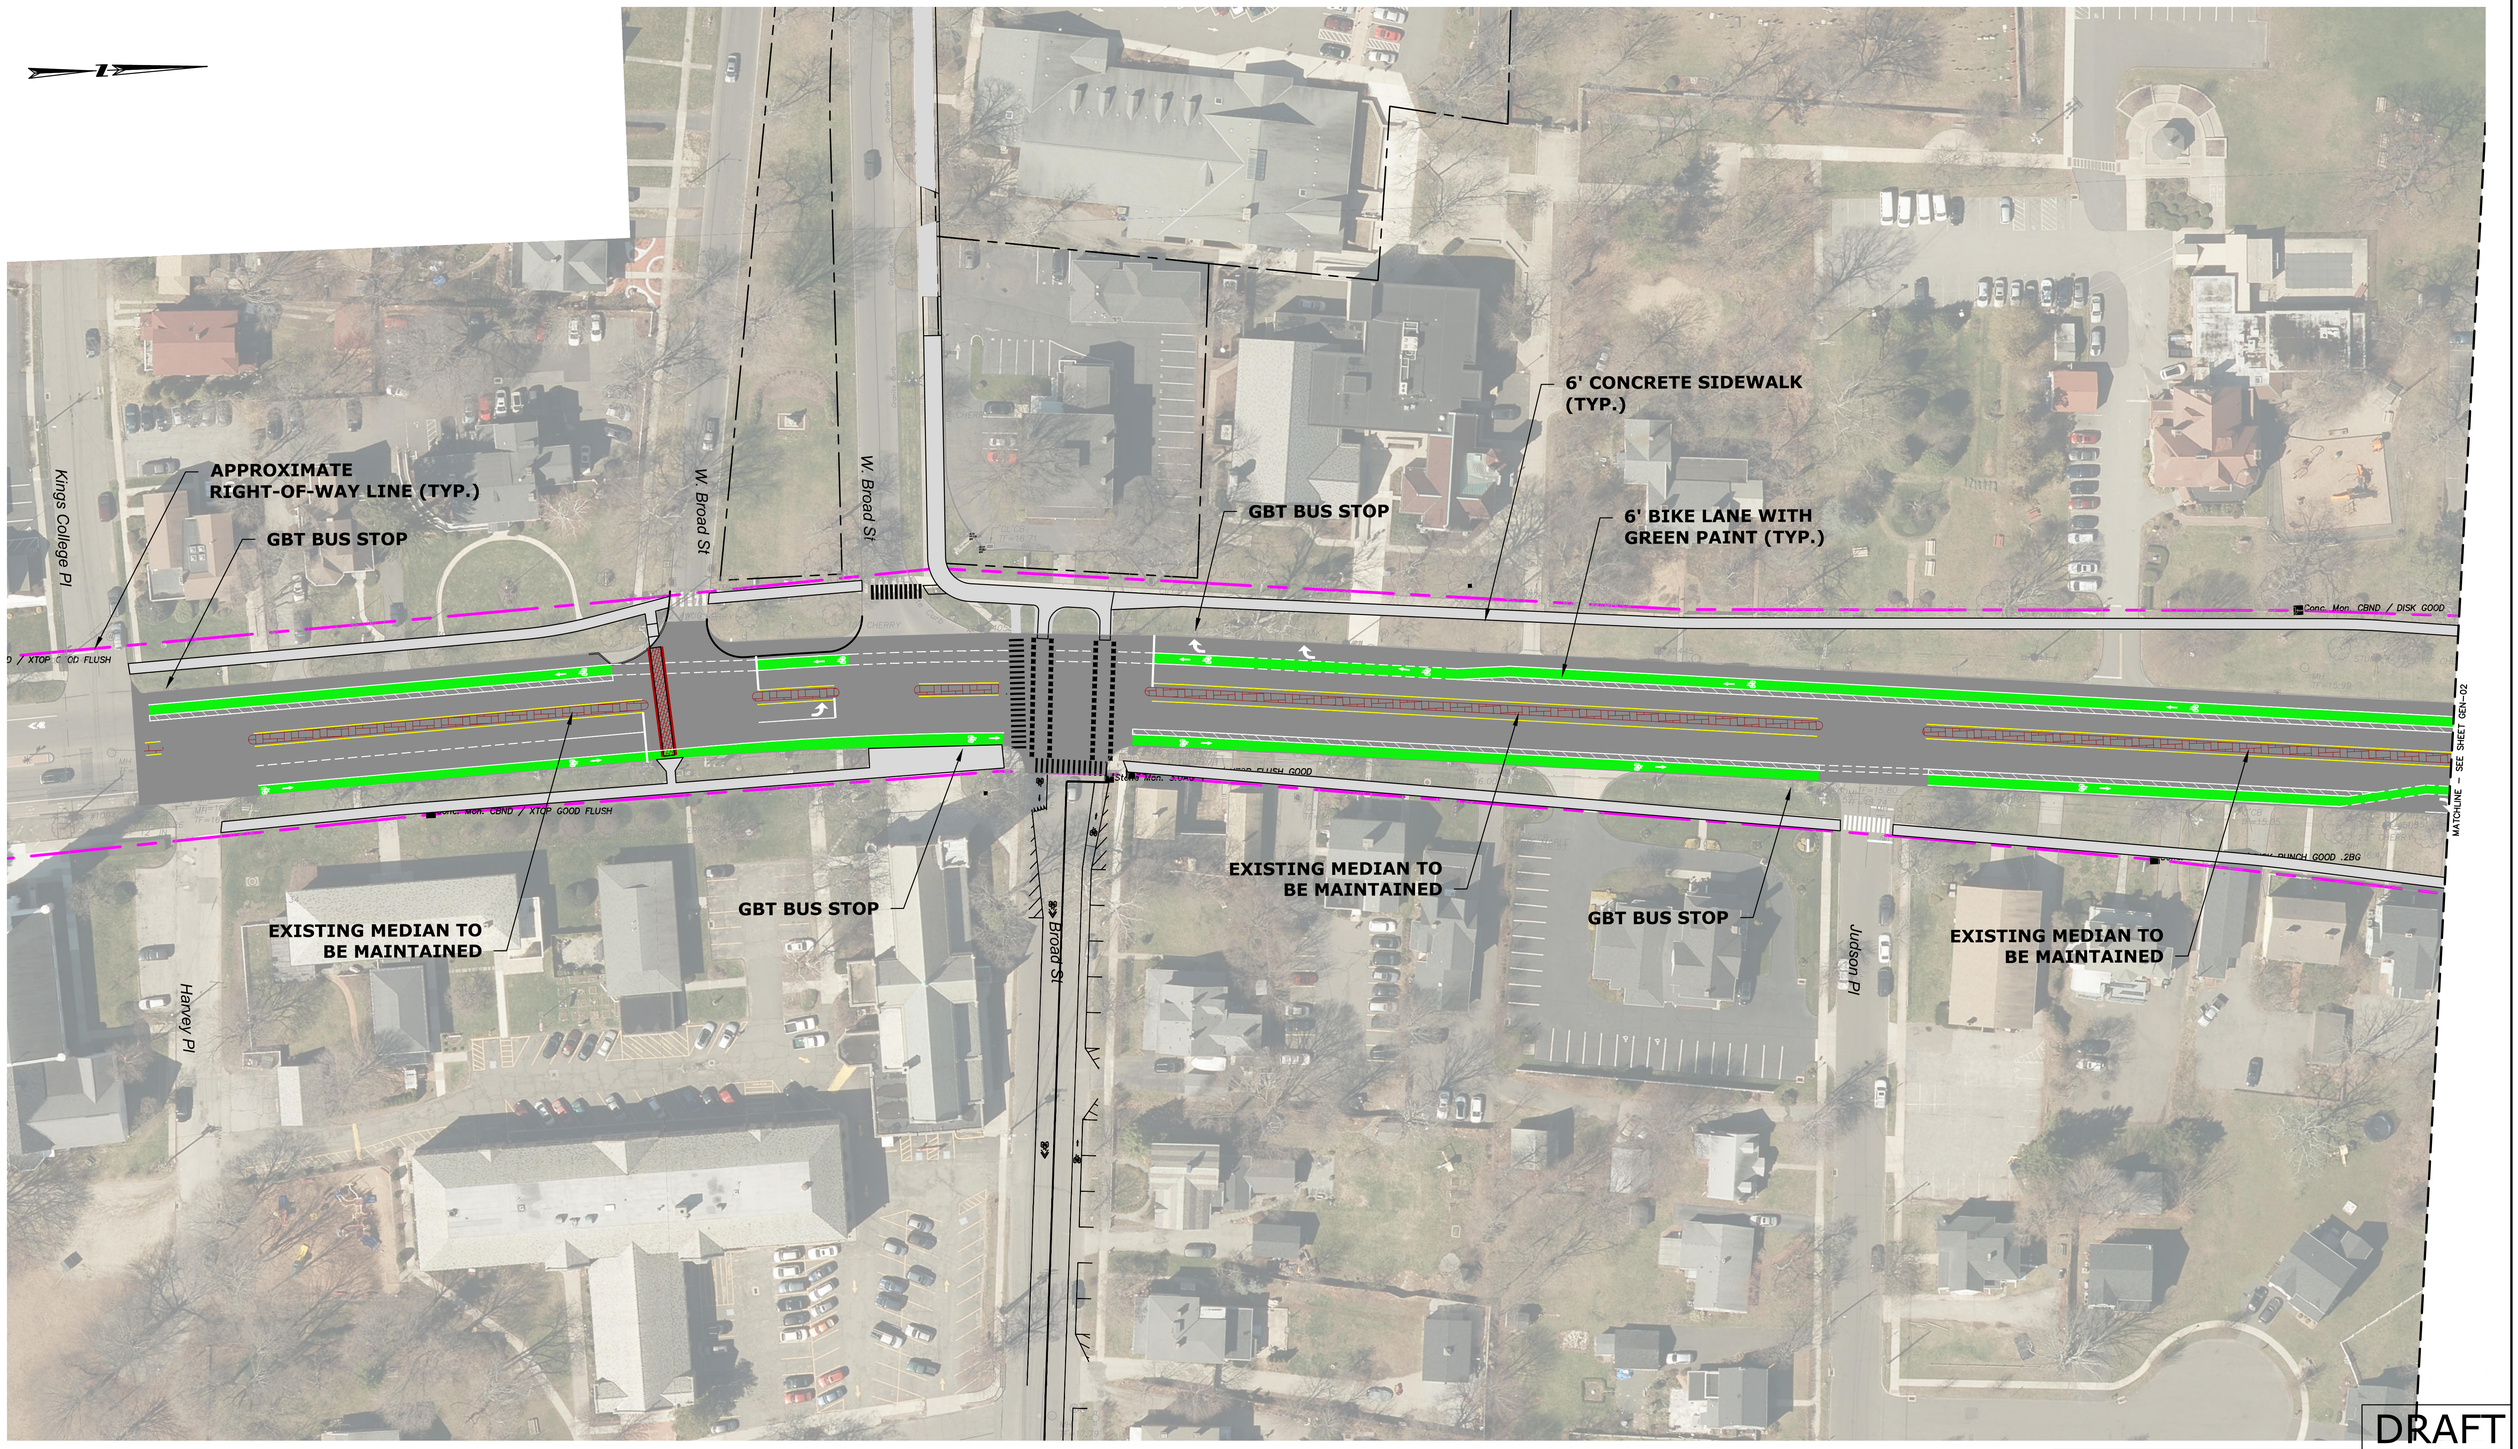

DRAFT

PRELIMINARY DESIGN

REV.	DATE	REVISION DESCRIPTION	SHEET NO.

Filename: 8373300–PRESENTATION.DWG

PREPARED FOR:

METROCOG
1000 LAFAYETTE BOULEVARD
BRIDGEPORT, CT 06604

SCALE: 1" = 40'

0 20 40 80

BSC GROUP

© 2019 BSC GROUP, INC.

300 Winding Brook Drive
Glastonbury, Connecticut 06033
860 652 8227

ENGINEER: MS

DATE: AUGUST 26, 2019

APPROVED BY: RN

No.

PROJECT TITLE:

MAIN STREET STREETSCAPE
IMPROVEMENTS

TOWN:

STRATFORD

DRAWING TITLE:

GENERAL PLAN

PROJECT NO.
83733.00

DRAWING NO.
GEN-01

SHEET NO.

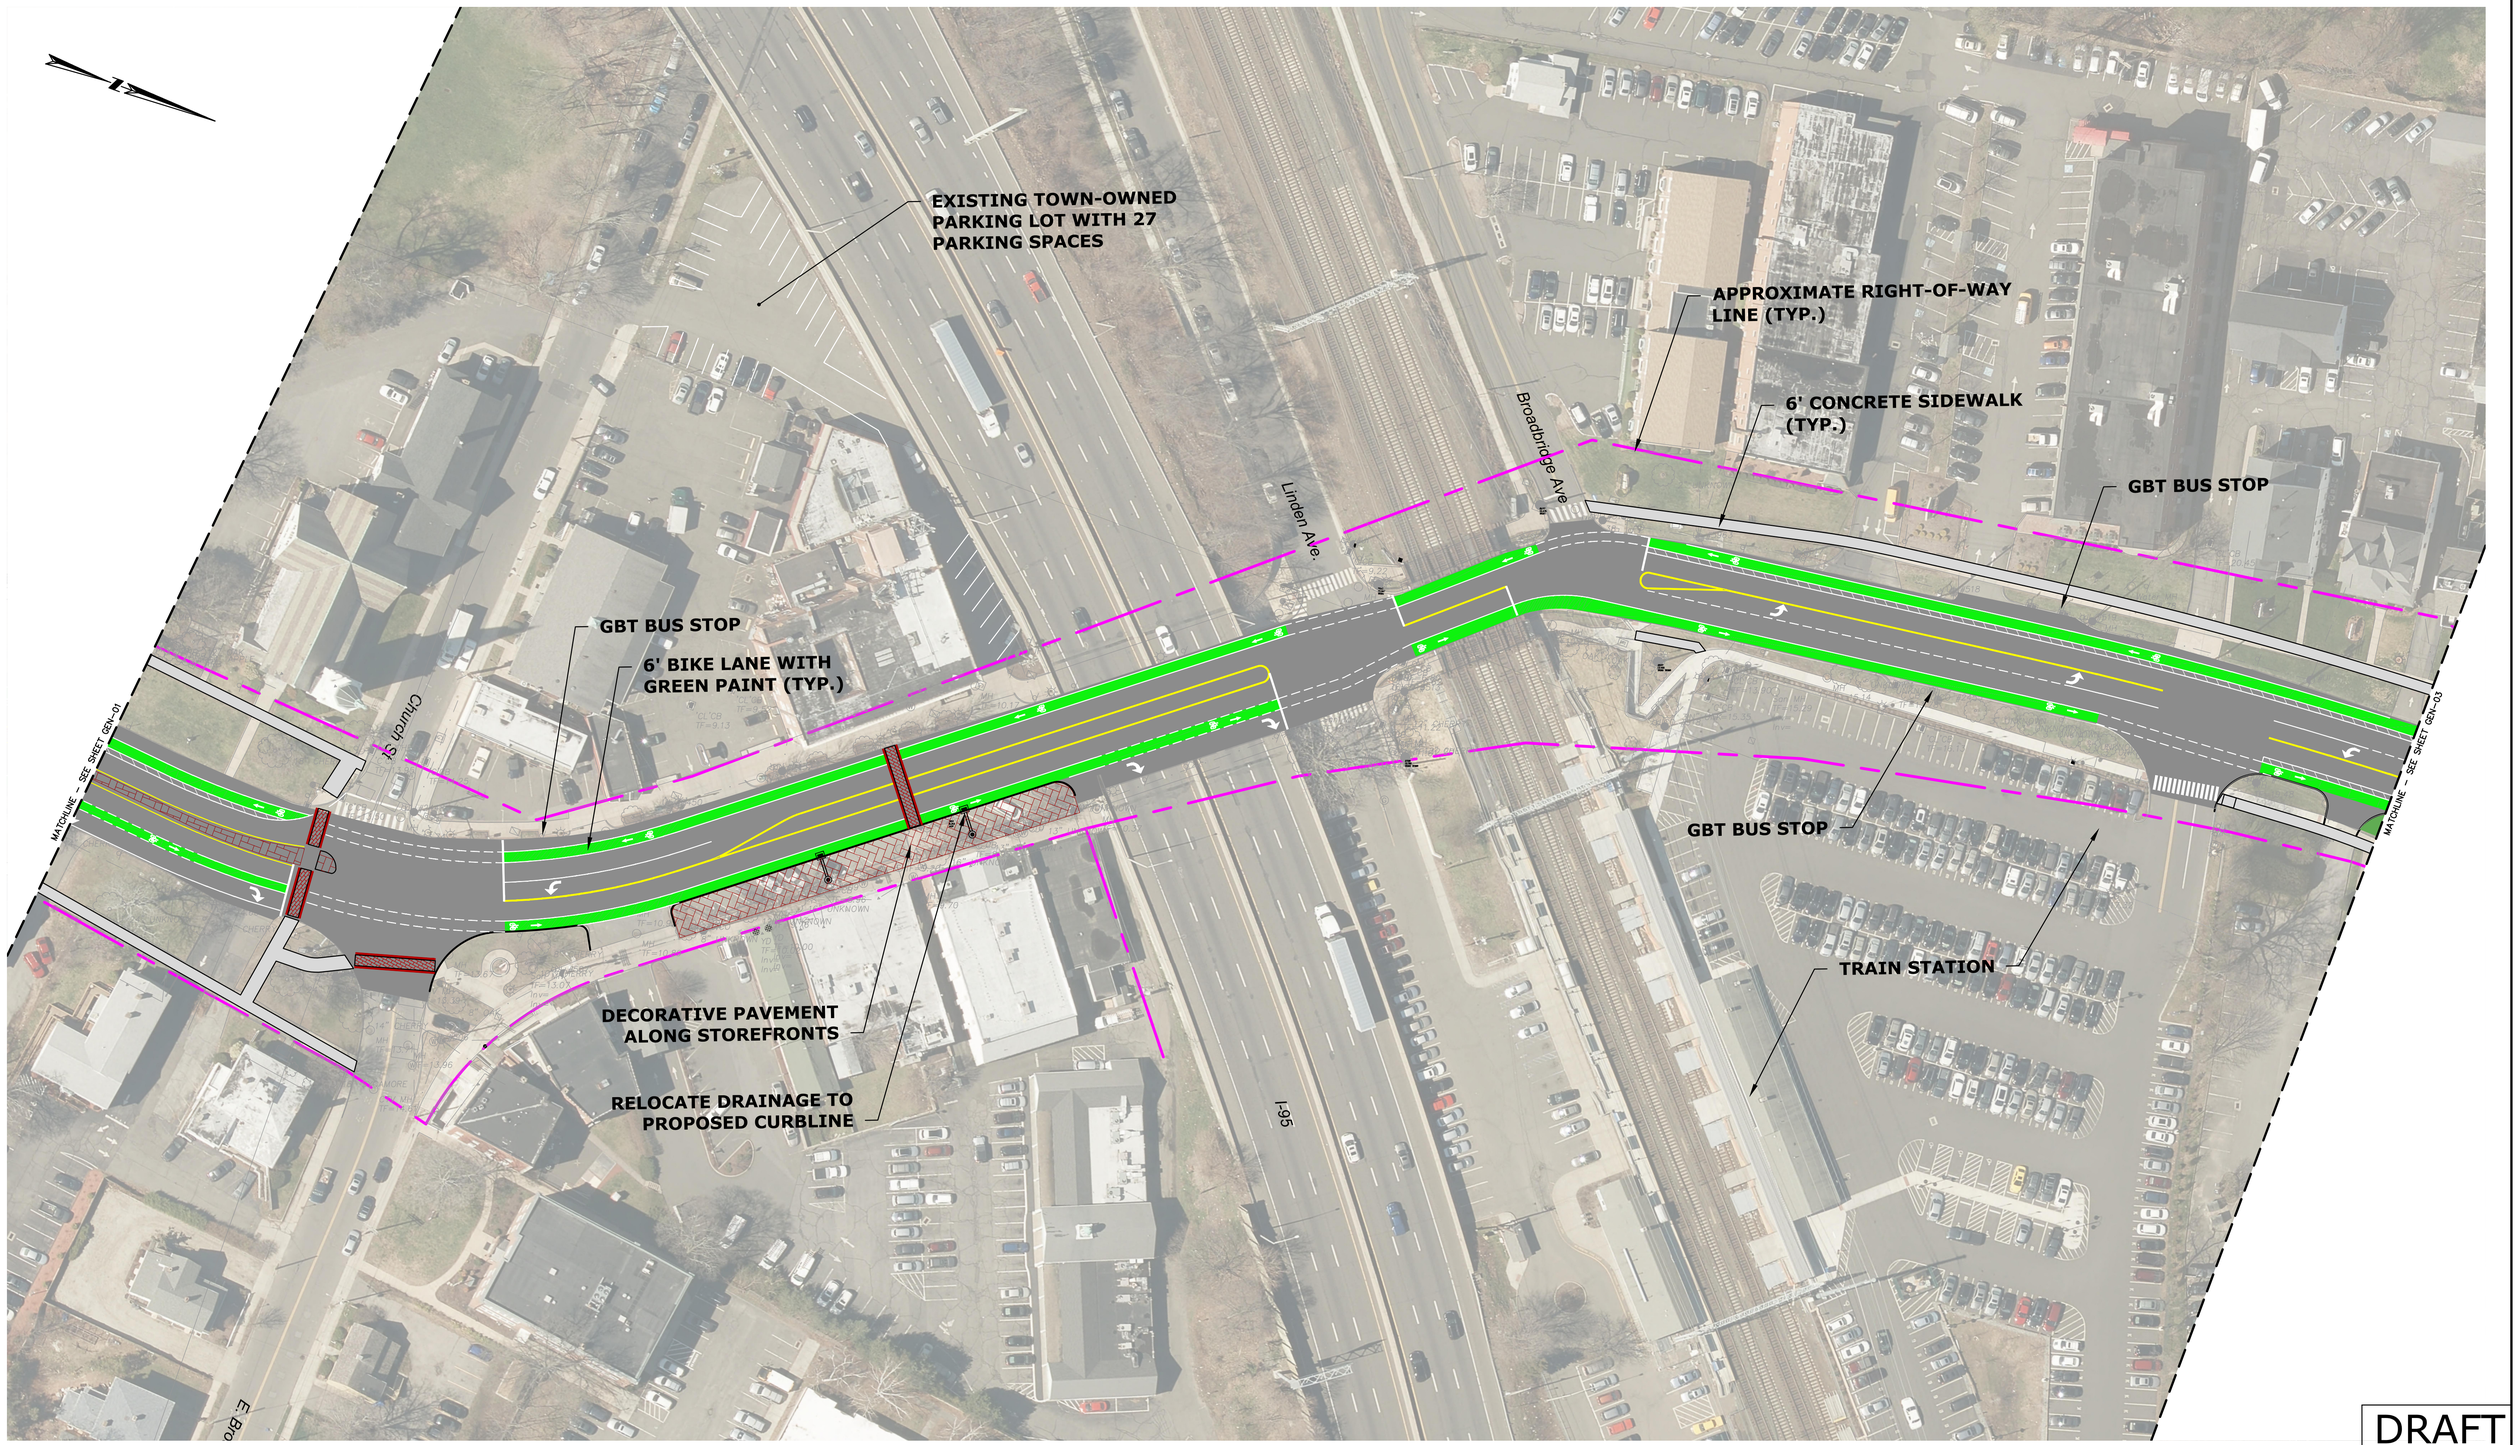

DRAFT

PRELIMINARY DESIGN

REV.	DATE	REVISION DESCRIPTION	SHEET NO.

Filename: 8373300–PRESENTATION.DWG

PREPARED FOR:

METROCOG
1000 LAFAYETTE BOULEVARD
BRIDGEPORT, CT 06604

SCALE: 1" = 40'

0 20 40 80

BSC GROUP

© 2019 BSC GROUP, INC.

300 Winding Brook Drive
Glastonbury, Connecticut 06033
860 652 8227

ENGINEER: MS

DATE: AUGUST 26, 2019

APPROVED BY: RN

No.

PROJECT TITLE:

MAIN STREET STREETSCAPE IMPROVEMENTS

TOWN: STRATFORD

DRAWING TITLE: GENERAL PLAN

PROJECT NO. 83733.00

DRAWING NO. GEN-02

SHEET NO.

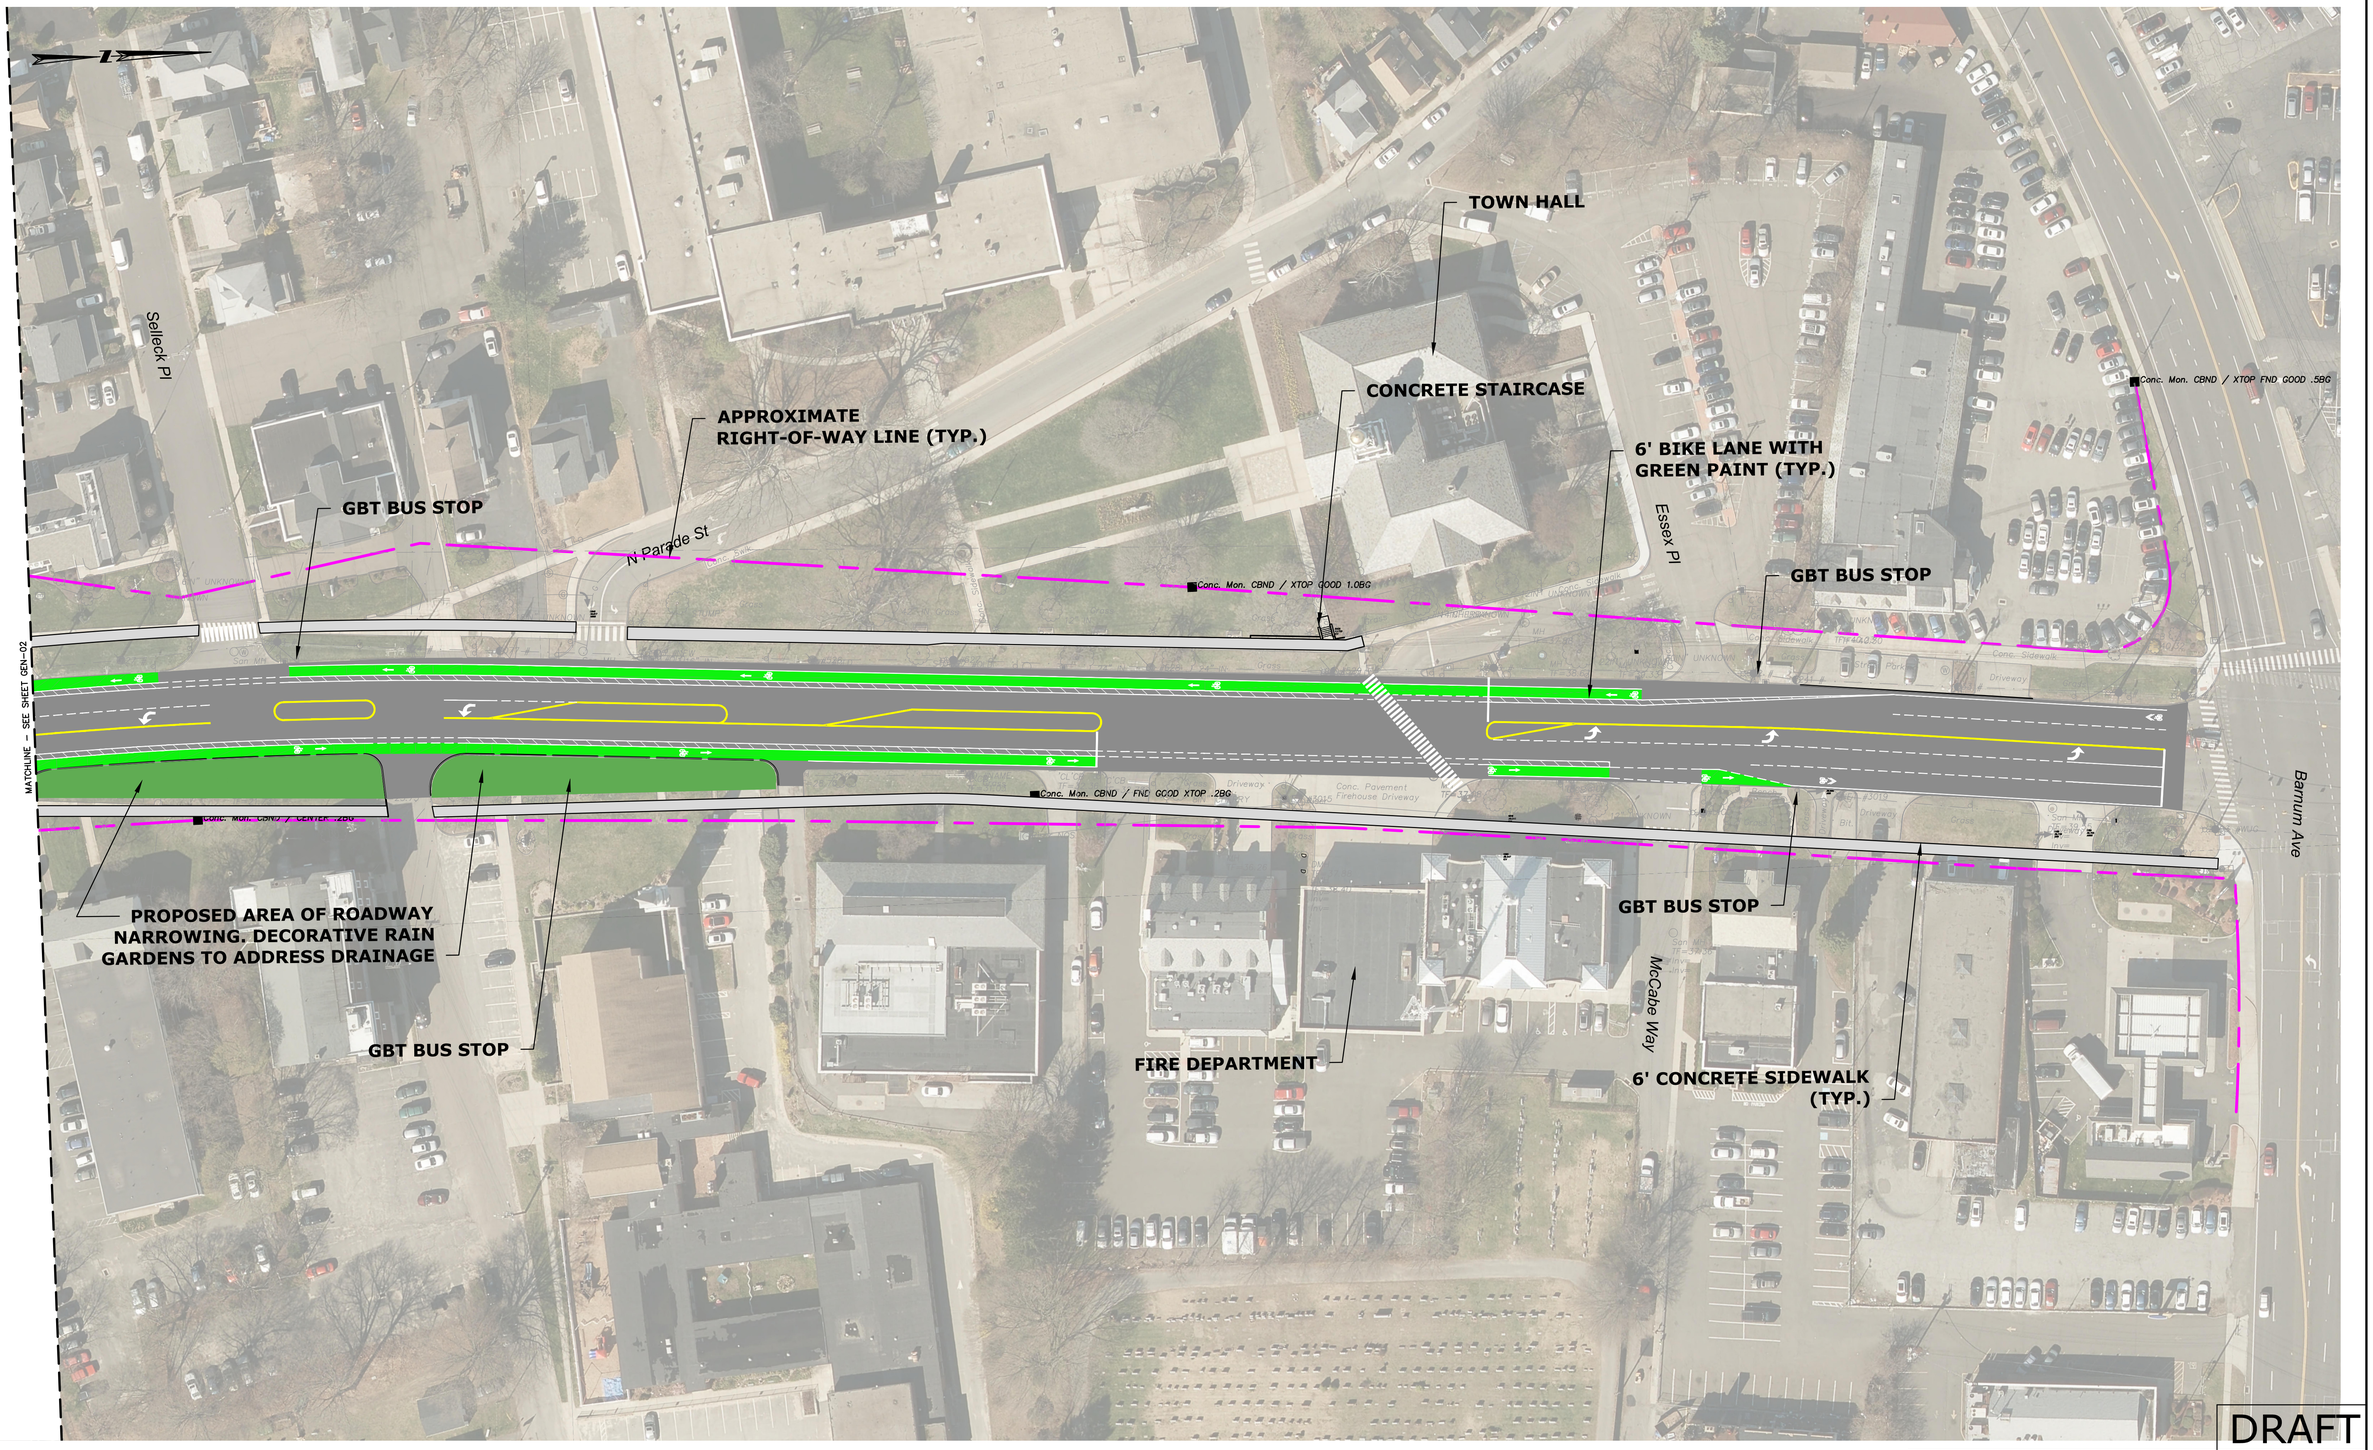

DRAFT

PRELIMINARY DESIGN

REV.	DATE	REVISION DESCRIPTION	SHEET NO.

Filename: 8373300–PRESENTATION.DWG

PREPARED FOR:

METROCOG
1000 LAFAYETTE BOULEVARD
BRIDGEPORT, CT 06604

SCALE: 1" = 40'

0 20 40 80

BSC GROUP

© 2019 BSC GROUP, INC.

300 Winding Brook Drive
Glastonbury, Connecticut 06033
860 652 8227

ENGINEER: MS

DATE: AUGUST 26, 2019

APPROVED BY: RN

No.

PROJECT TITLE:

MAIN STREET STREETSCAPE IMPROVEMENTS

TOWN:

STRATFORD

DRAWING TITLE:

GENERAL PLAN

PROJECT NO.
83733.00

DRAWING NO.
GEN-03

SHEET NO.