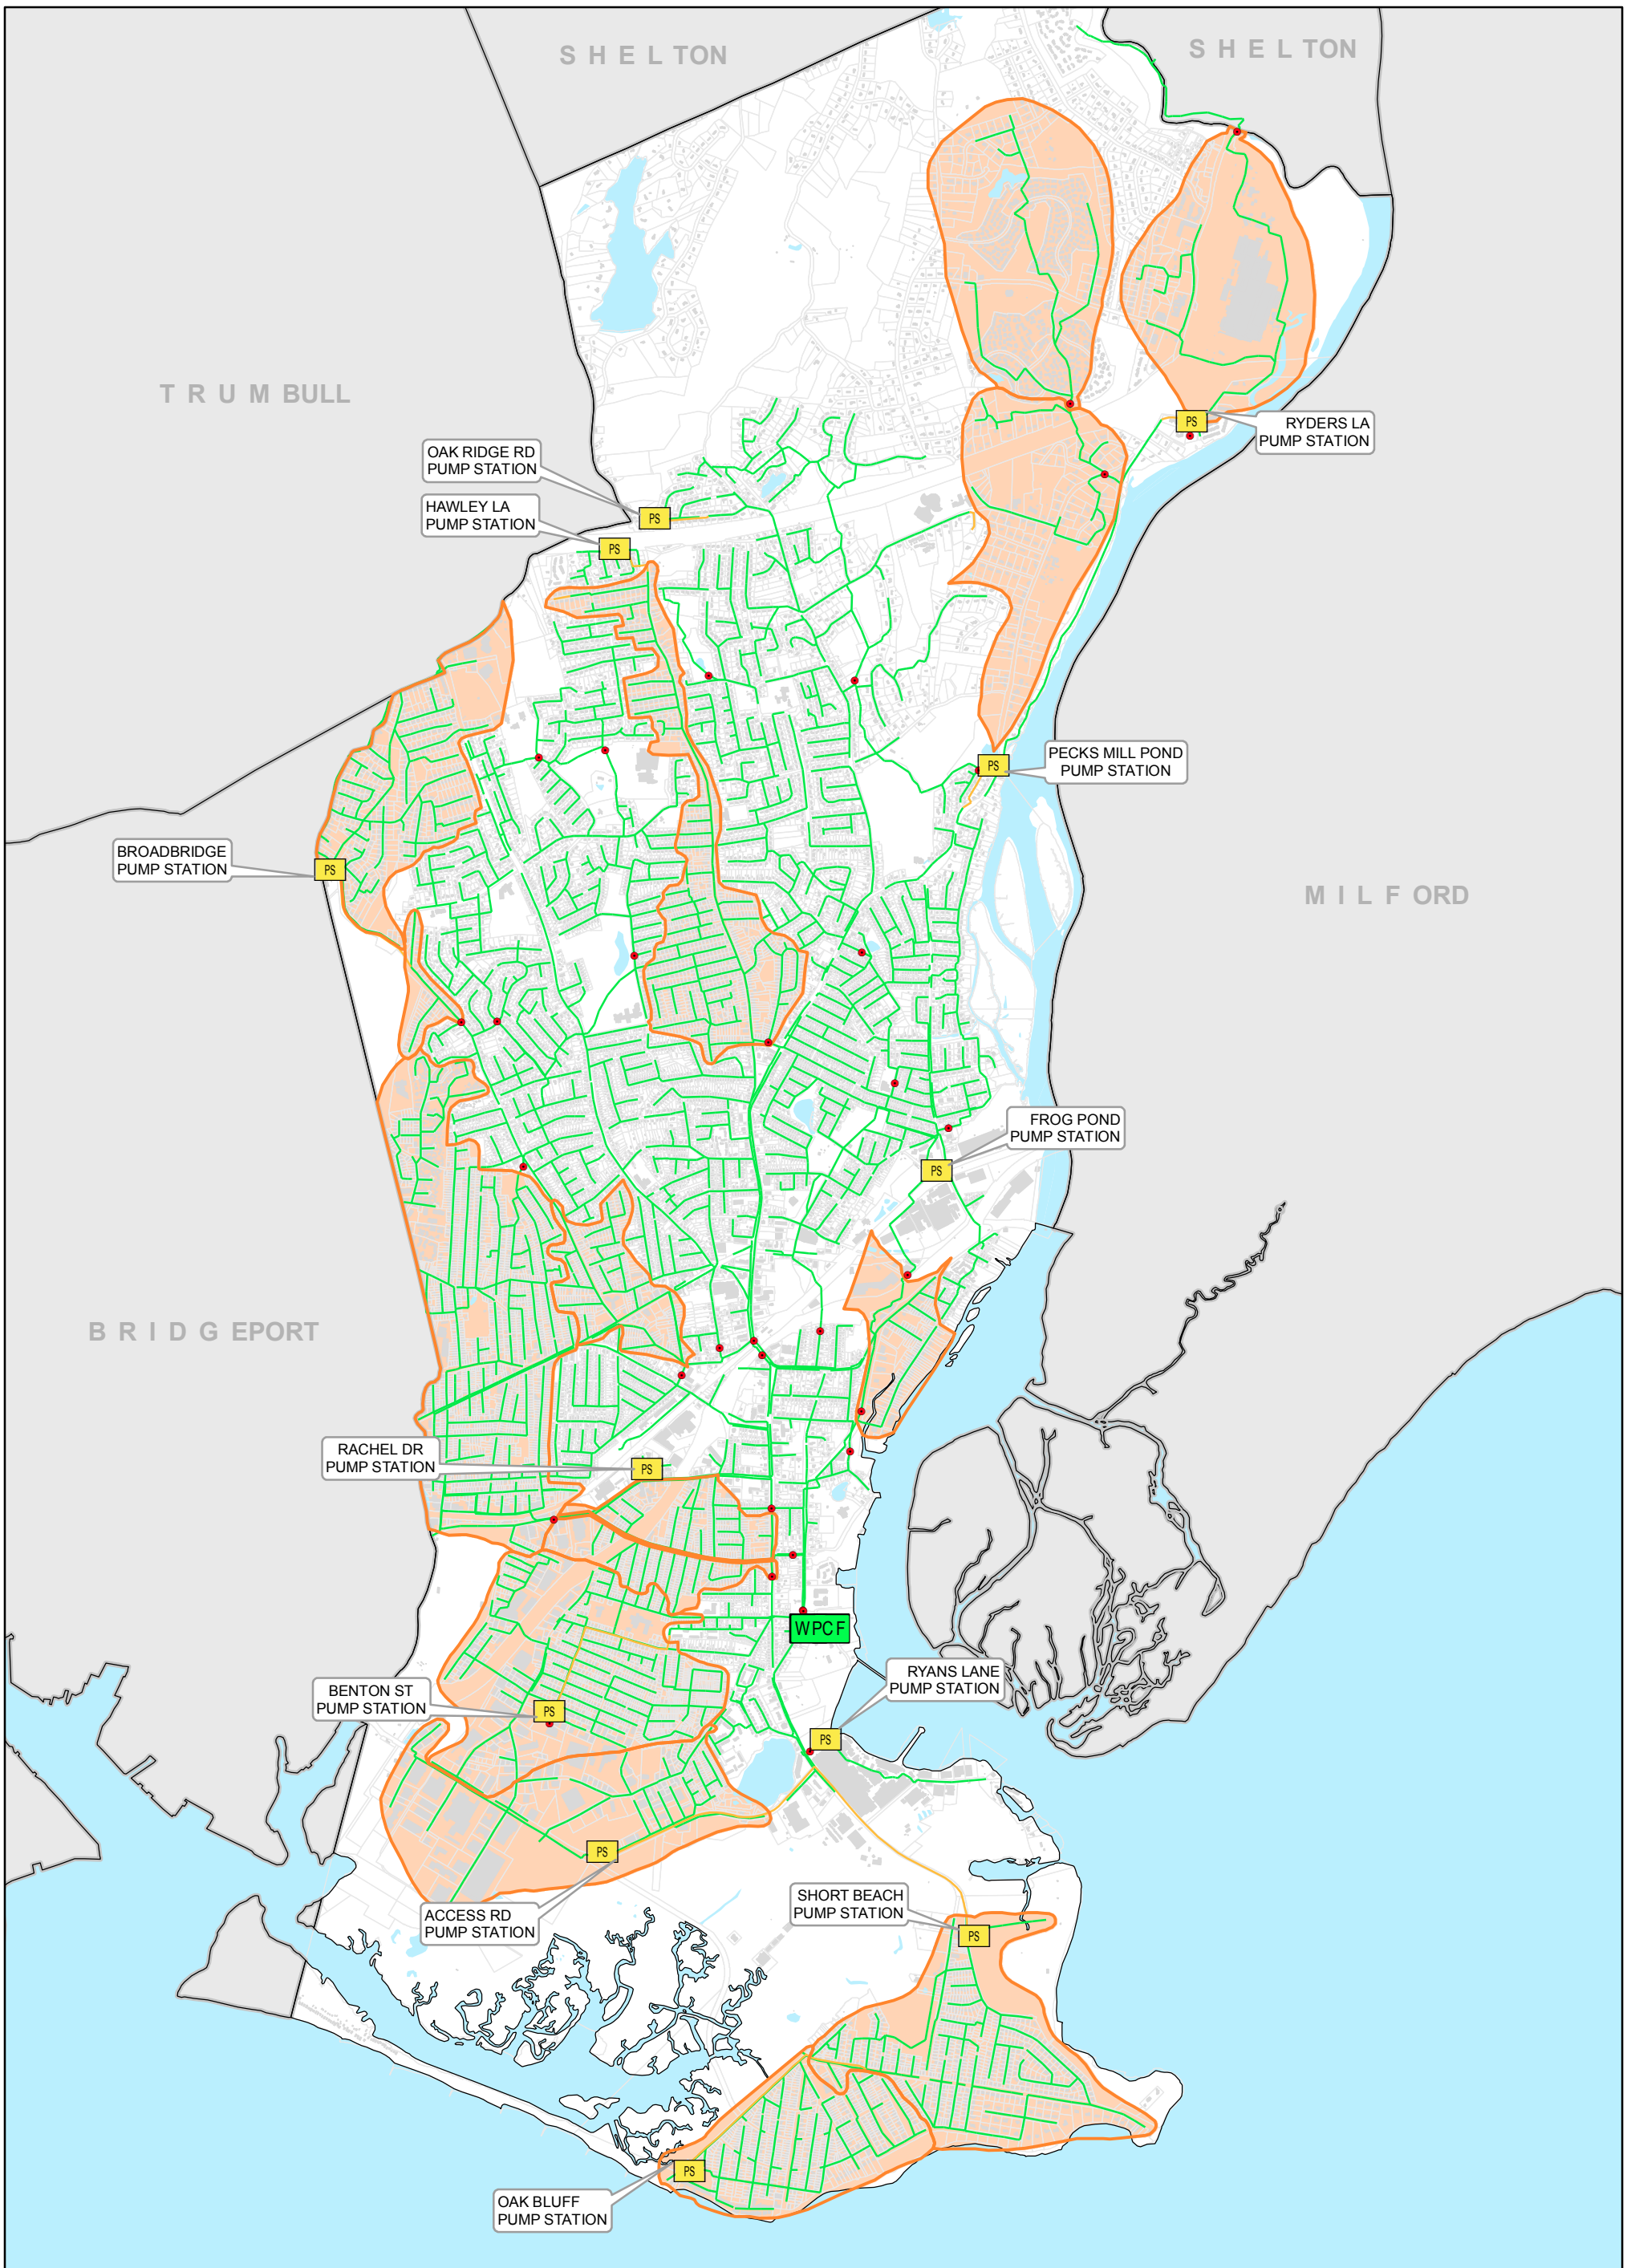

Legend

- Meter Locations
- Pump Station
- Gravity Sewer Main
- Force Main
- WPCF Treatment Plant
- Area of Excessive Inflow
- Water Polygon
- Buildings
- Parcel Boundary
- Town Boundary

0 625 1,250 2,500 Feet

N

Figure 5-2
Locations of Proposed Smoke Testing Work

Infiltration & Inflow Analysis
Stratford, Connecticut

August 2018

Tighe&Bond
Engineers | Environmental Specialists

Document Path: G:\GIS\CT\StratfordCT\avproj\Figure5-2_ExcessiveInflow_11x17_Updated.mxd

S-2207